30 REAR ELEVATION
SCALE: 3/16" = 1'-0"

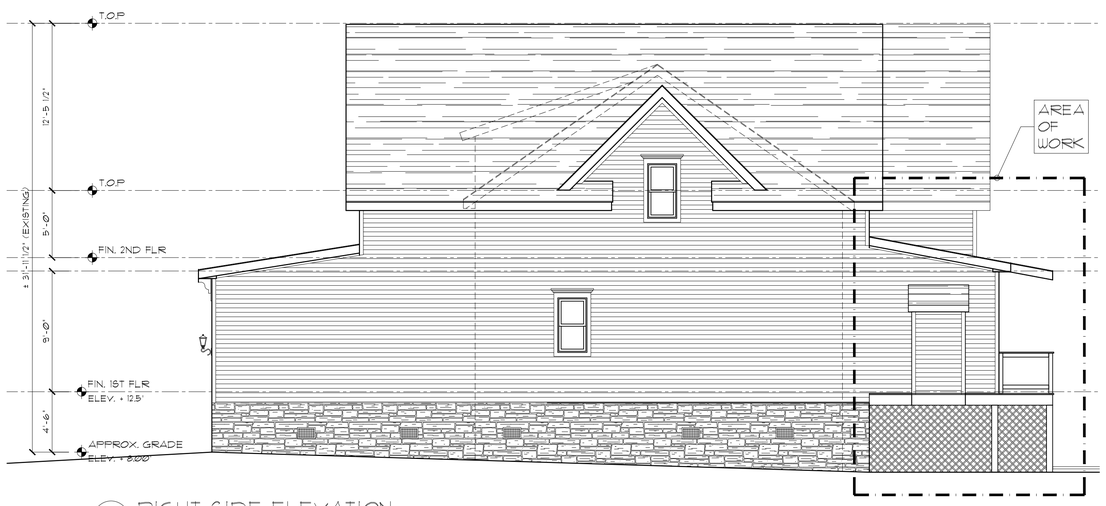

40 RIGHT SIDE ELEVATION
SCALE: 3/16" = 1'-0"

20 LEFT SIDE ELEVATION
SCALE: 3/16" = 1'-0"

NOTIFY ARCHITECT IMMEDIATELY OF ANY DISCREPANCIES PRIOR TO THE START AND COMPLETION OF WORK.

ANTHONY M. CONDOURIS
ARCHITECT
20 BINGHAM AVENUE, RUMSON NJ 07760
phone•732-842-3800 – fax•732-842-7777 – email•info@amcarchitect.com – www.amcarchitect.com
NJ STATE LIC#AI13804

REVISIONS | DATE

CLIENT
BACCI RESIDENCE
ADDRESS
469 DRIVEWAY
OCEANPORT, NEW JERSEY
JOB NUMBER 24-115
BLOCK 76
LOT 15

DRAWN BY JM
DATE 09/18/24
SHEET NO. V-2